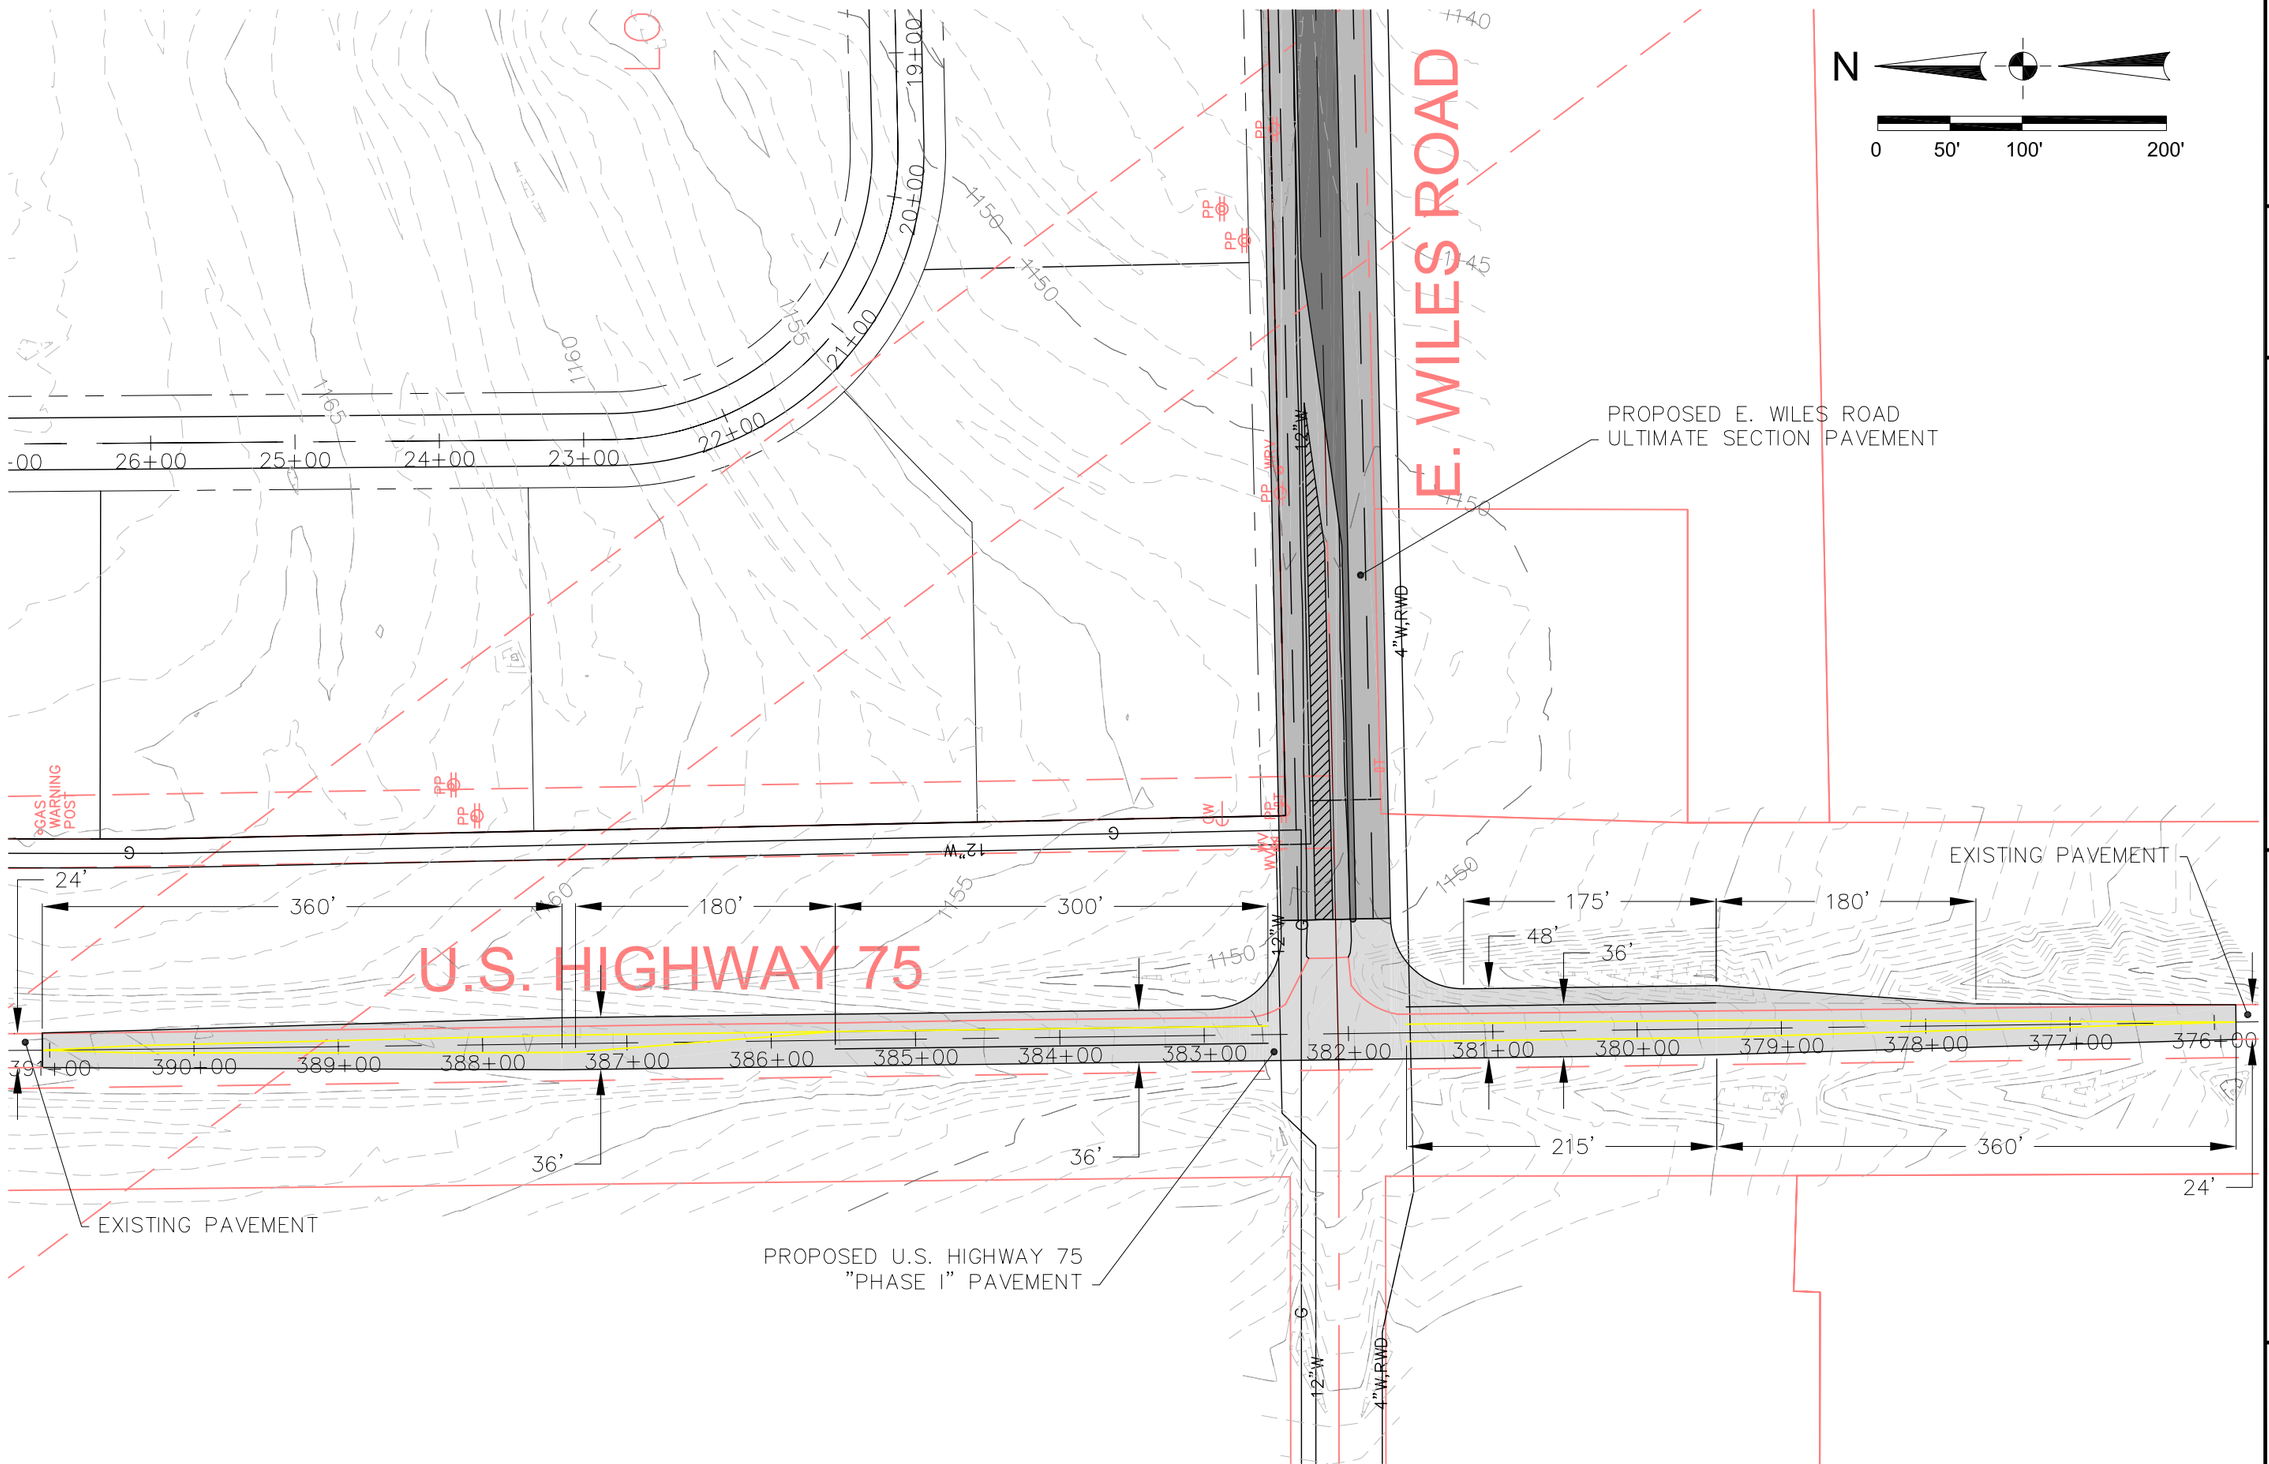

ENGINEERING, INC.
3803 N. 155RD STREET, SUITE 201
OMAHA, NEBRASKA 68116
402.505.4355 (PH) 402.505.4432 (FAX)

THE DOCUMENT AND THE INFORMATION CONTAINED HEREIN MAY NOT BE COPIED OR REPRODUCED IN ANY FORM WITHOUT WRITTEN PERMISSION OF ENGINEERING, INC.
UNAUTHORIZED DISCLOSURE OR CONSTRUCTION USE ARE PROHIBITED BY COPYRIGHT LAW

WILES CROSSING

CONCEPTUAL LAYOUT
U.S. HIGHWAY 75

PROJECT NO.:	016-001-06
DATE:	OCTOBER 16, 2007
DESIGNED:	AW
DRAWN:	AW
CHECKED:	
SHEET NO.:	1 OF 1

Date Created: Tuesday, October 16, 2007 3:00:43 PM
Filename & path: u:\Wiles Grant\dgn-wiles Grant\dwg\wiltbl\cpe-hwy 75-101607.dwg
Last Saved By: aaronwiley, Wednesday, October 17, 2007 11:19:35 AM
Last Saved: Wednesday, October 17, 2007 11:20:31 AM
Date Plotted: